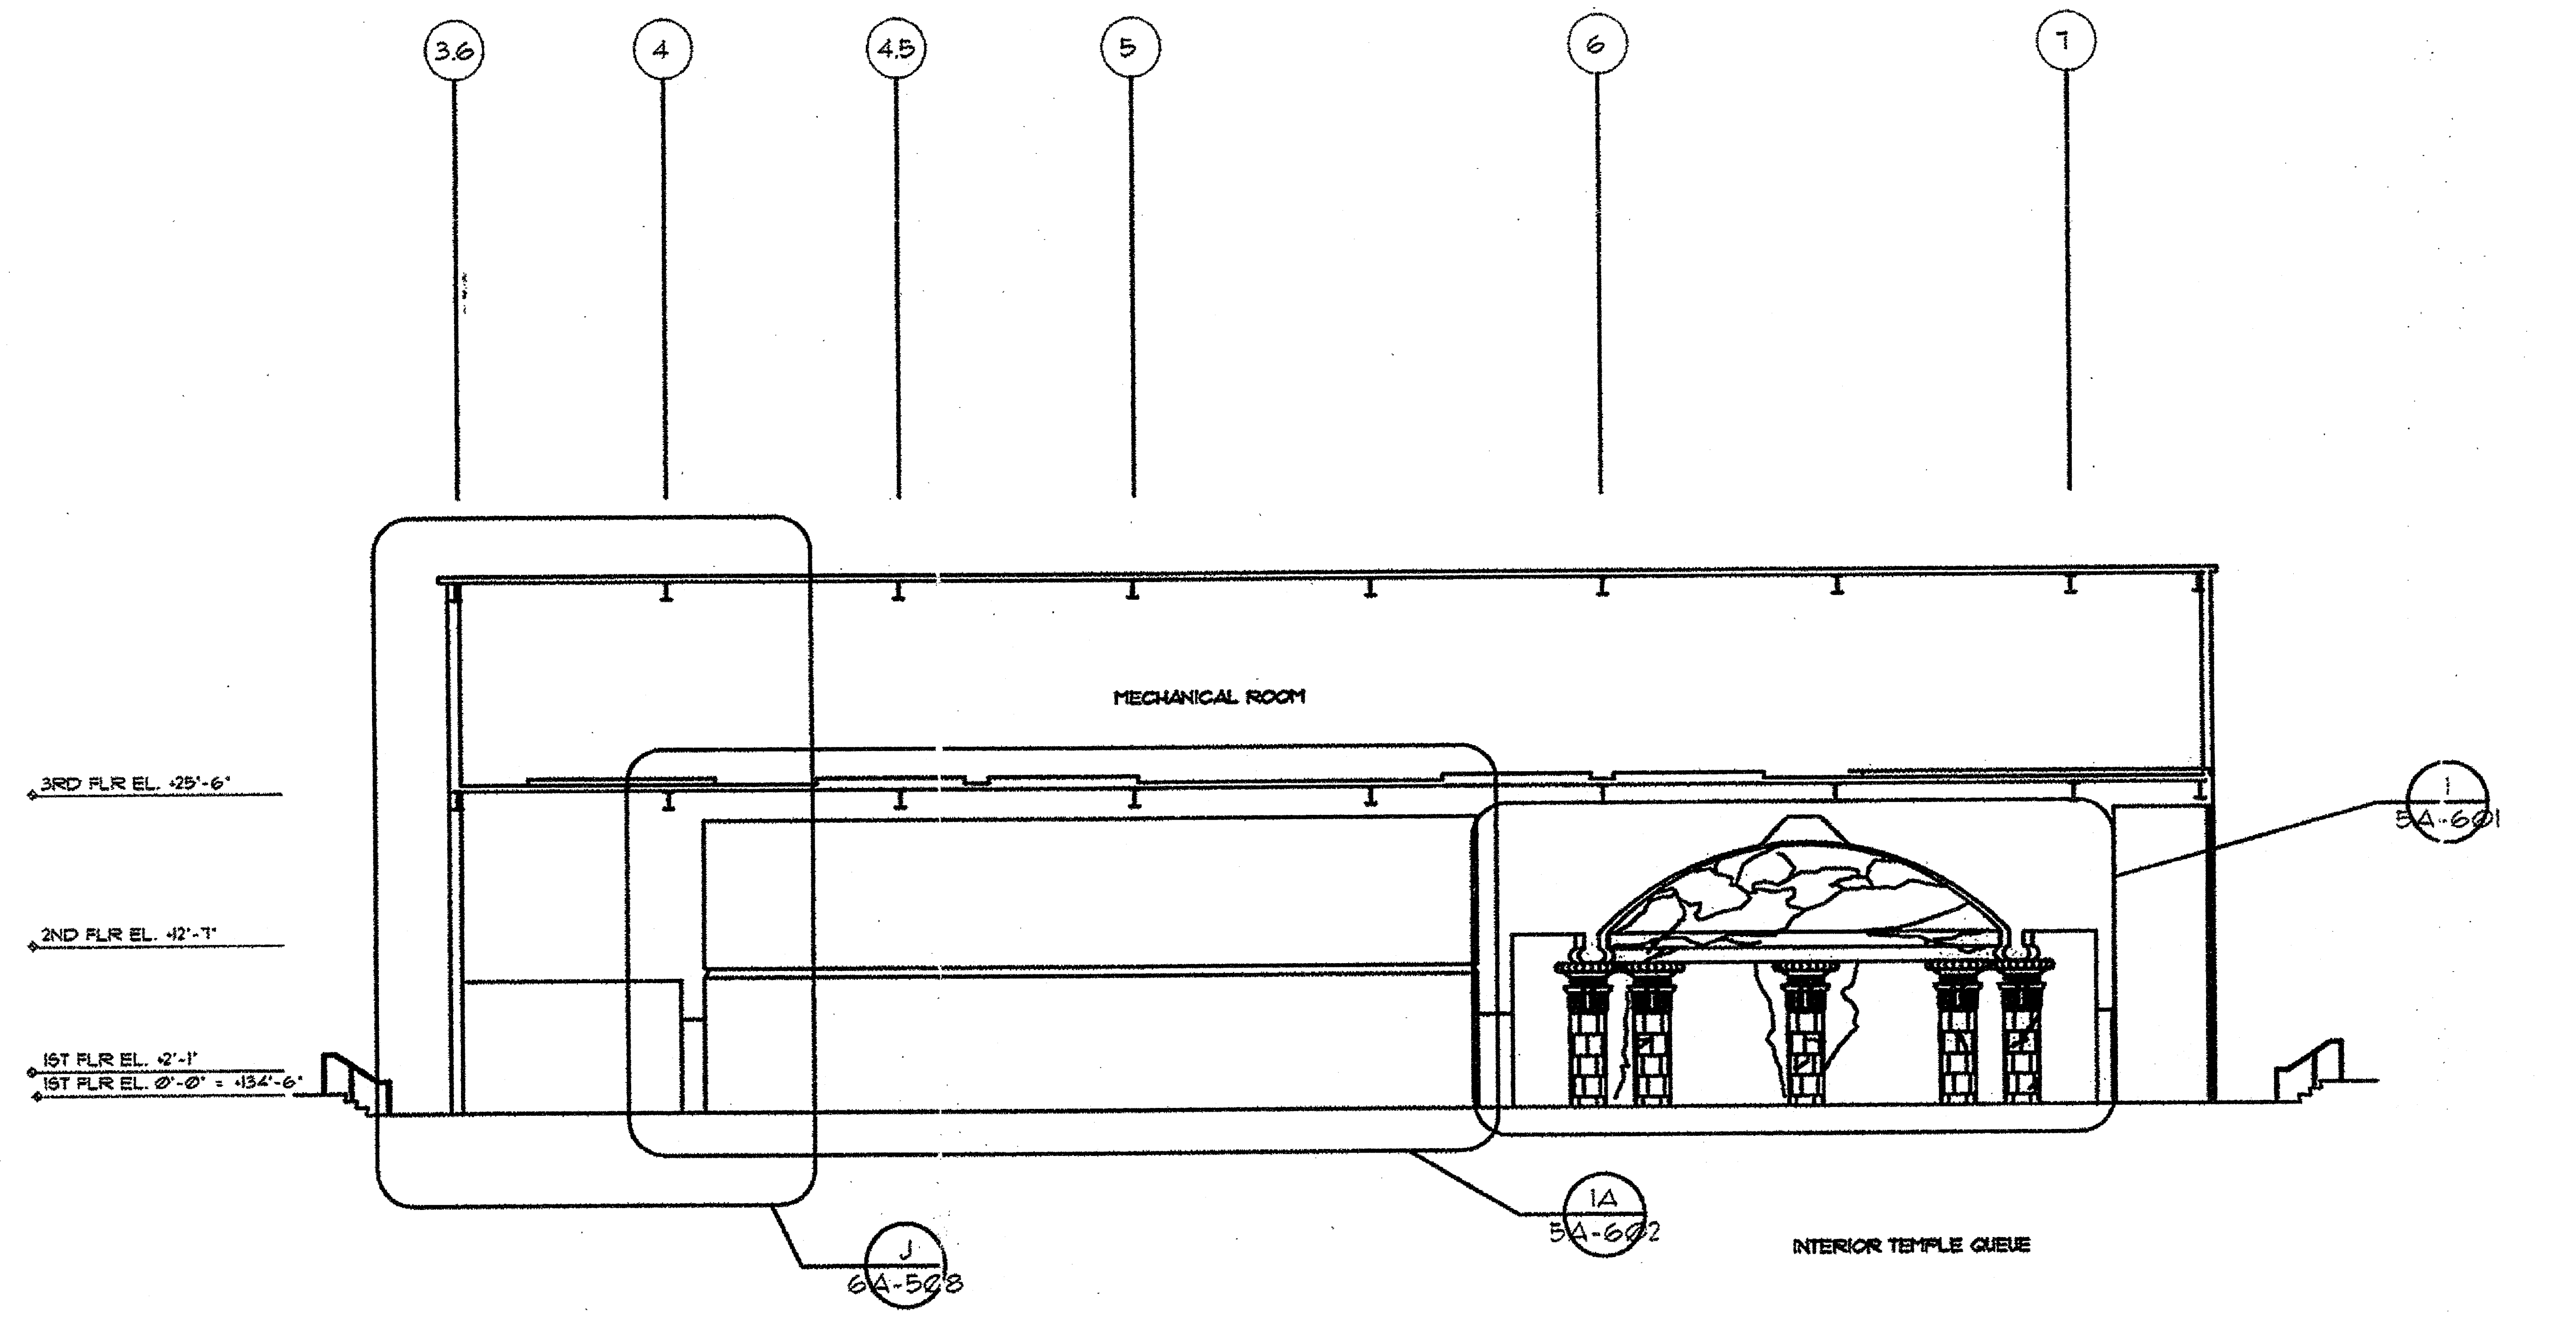


BUILDING SECTION - MAIN FACILITY QUEUE

SCALE: 1"=20'-0"

SCALE: 1"=20'-0"

DATUM POINT EL.00-0=+134'-6"

1	2-10-93 BID & CONSTRUCT - ORIGINAL RELEASE
ISSUED FOR	DATE

KEY PERSONS AND APPROVALS

PROJECT MANAGER: DAVID TODD

FACILITY DESIGN MANAGER: VAL USLE

PROJECT ENGINEER: BILL DENNIS

PROJECT FACILITY DESIGNER: GARY WILLIAMS

DATE: 12-10-93

Walt Disney Imagineering

1401 Flower Street, Glendale, CA 91221-5020

(818) 544-6500

PROJECT DESIGNED FOR: Disneyland®

ANAHEIM, CALIFORNIA

PROJECT AREA: ADVENTURELAND

UNIT NAME: INDIANA JONES EXPEDITIONS

SHEET TITLE: MAIN FACILITY QUEUE BUILDING SECTION

PHASE: CD

PROJECT CODE NUMBER: 431

DRAWING NO.: 6A-305

REVISION NO.: △